PERCY STREET RESERVE

DRAFT CONCEPT PLAN

CITY OF PROSPECT

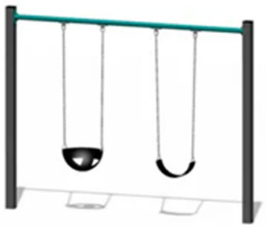

PLAY EQUIPMENT ON BARK SOFTFALL WITH SHADE SAIL OVER

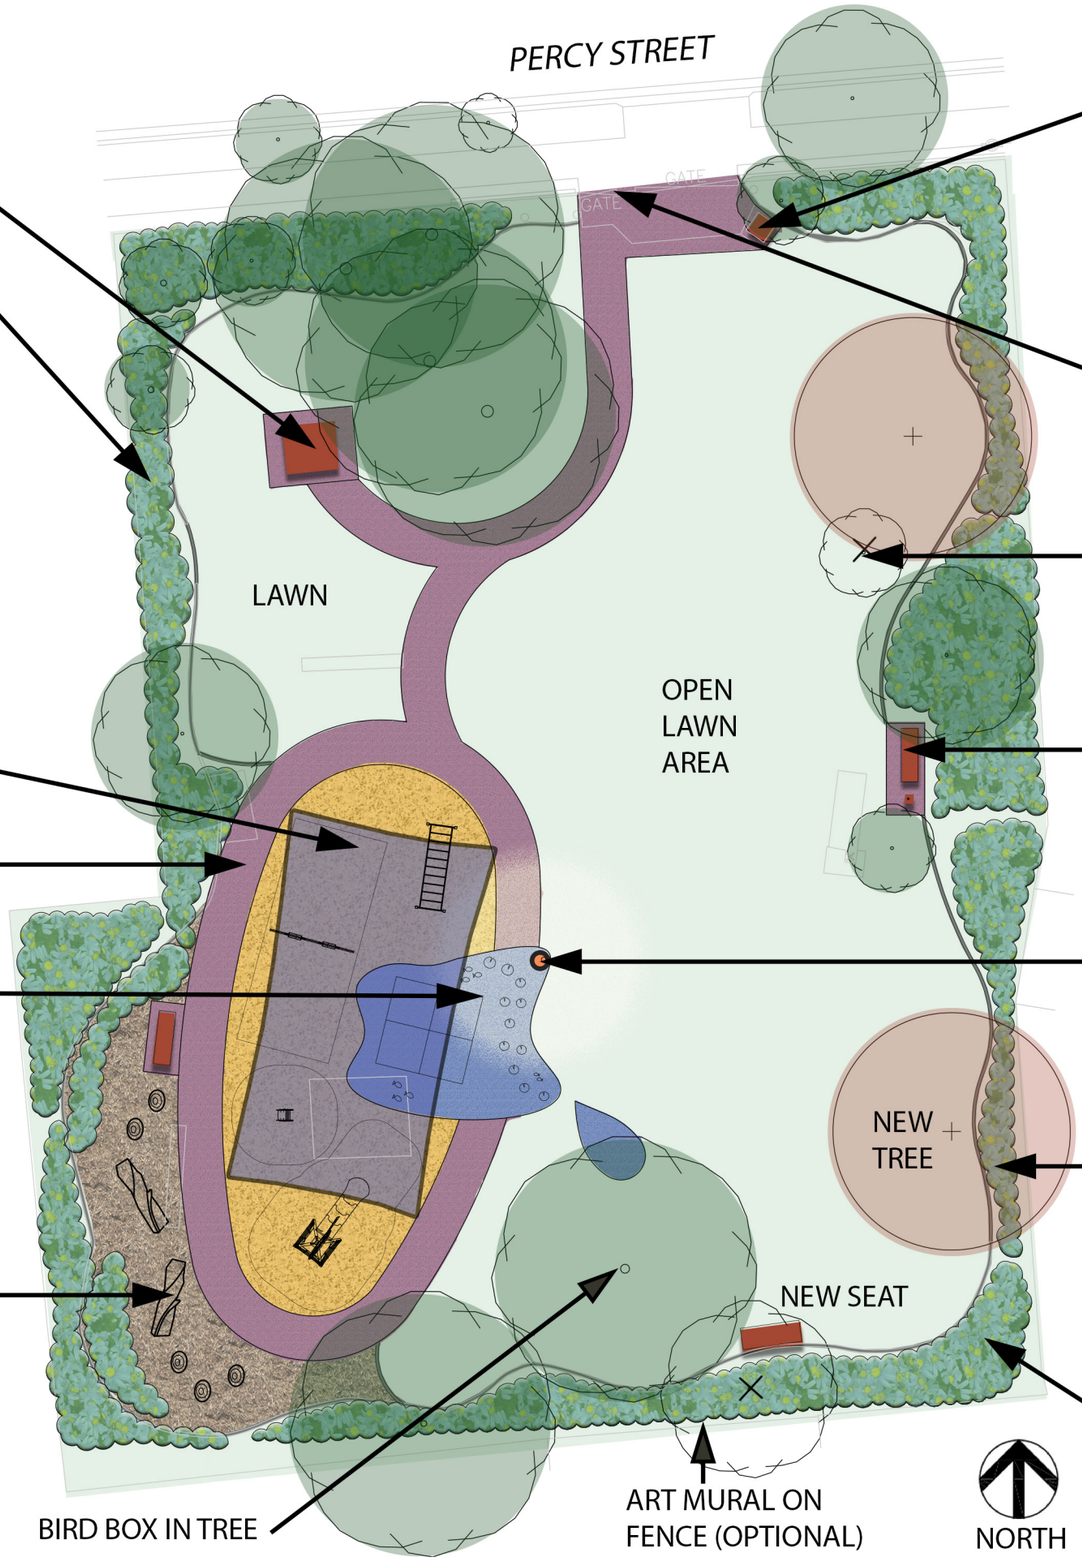

EXISTING PICNIC TABLE

ENHANCE GARDEN BEDS

NEW LOOPED PATH

COLOURED HARD SURFACE AREA WITH HANDBALL COURT AND MARKINGS ON THE GROUND FOR IMAGINATIVE PLAY

NATURE PLAY AREA

BIRD BOX IN TREE

ART MURAL ON FENCE (OPTIONAL)

EXISTING BIN

EXISTING FENCE AND GATES. ENHANCE THE EXISTING FENCE WITH ARTWORK (OPTIONAL)

REMOVE EXISTING TREE THAT IS IN POOR CONDITION AND REPLACE WITH A NEW GUM TREE

EXISTING SEAT AND DRINKING FOUNTAIN TO BE RELOCATED HERE

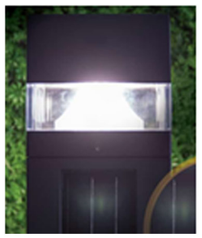

SOLAR SAFETY BOLLARD LIGHT

ENHANCE EXISTING NATIVE GARDEN

RETAIN ALL EXISTING BOTTLEBRUSH TREES